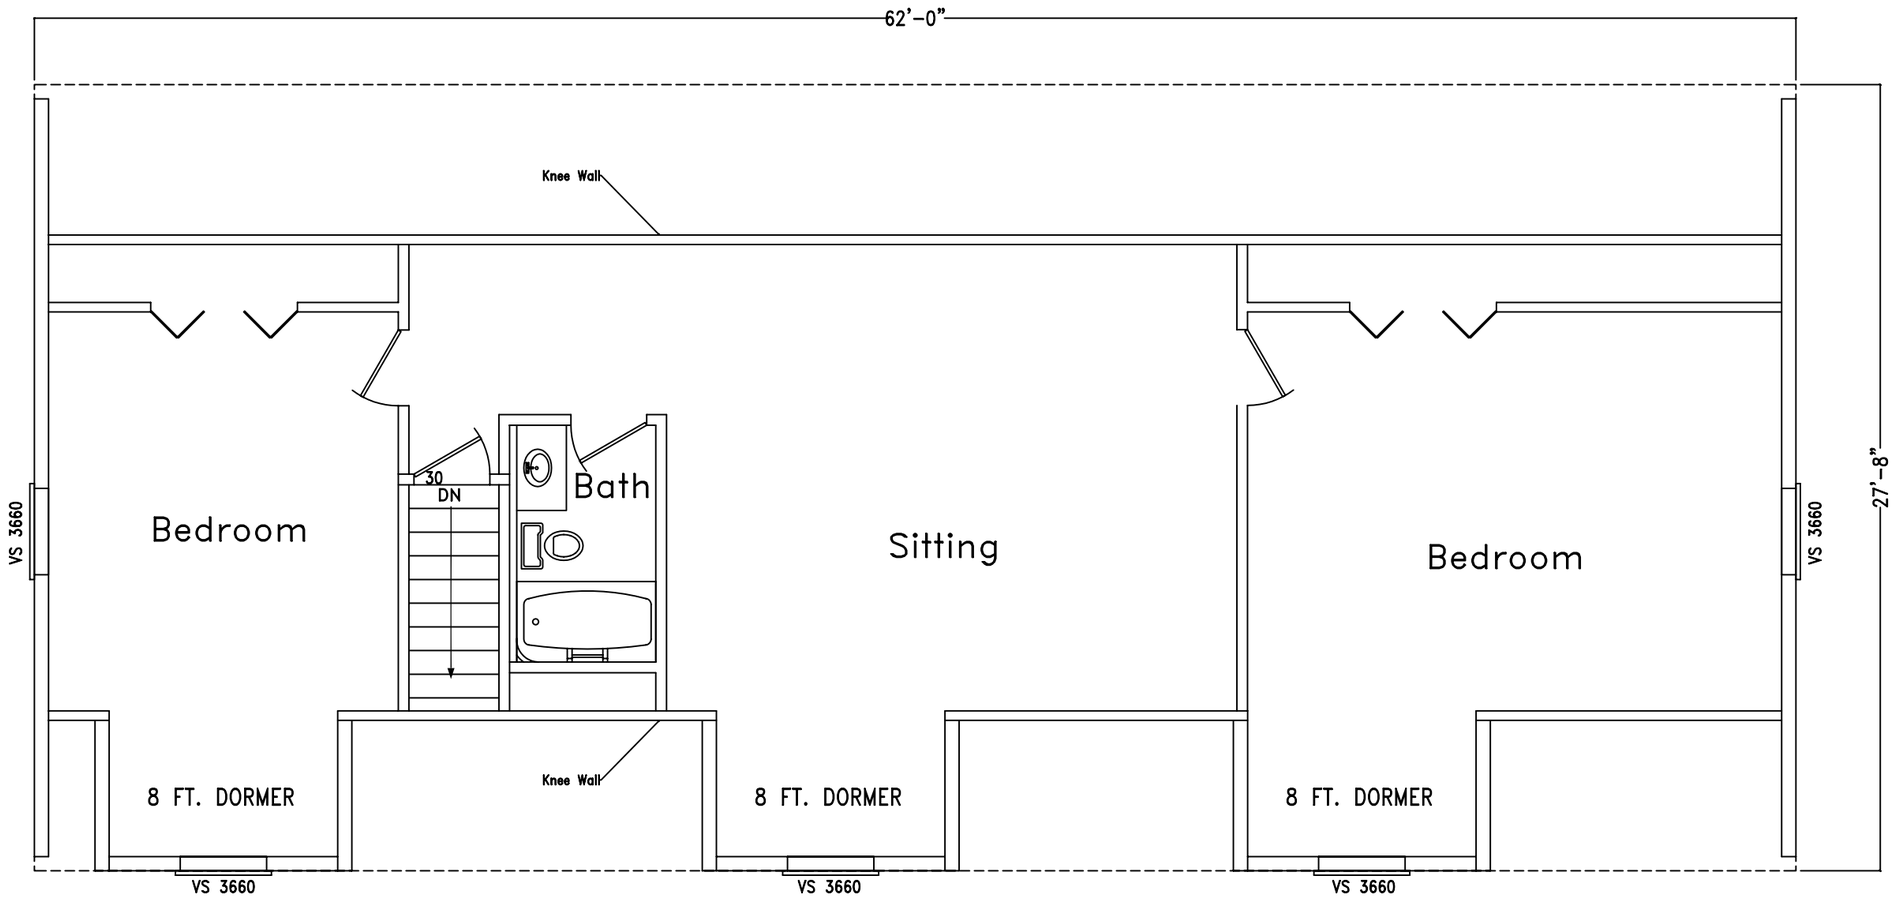

B. SPARTAN PROPERTIES

C. WADE

©2008 PLEASANT STREET HOMES

INDIANA BUILDING SYSTEMS, LLC

NO	BY	REVISIONS	DATE
1	.	.	.
2	.	.	.
3	.	.	.
4	.	.	.
5	.	.	.
6	.	.	.

PRELIM. UPPER FLOOR

INDIANA BUILDING SYSTEMS
51700 Lovejoy Dr.
Middlebury, Indiana 46540

DATE	06/26/08
DRAWN	LRJ
SCALE	3/16"=1'-0"
CSAC112	PR-810-08

DWG NO

XXX.1.2